
Do Not Scale This Drawing

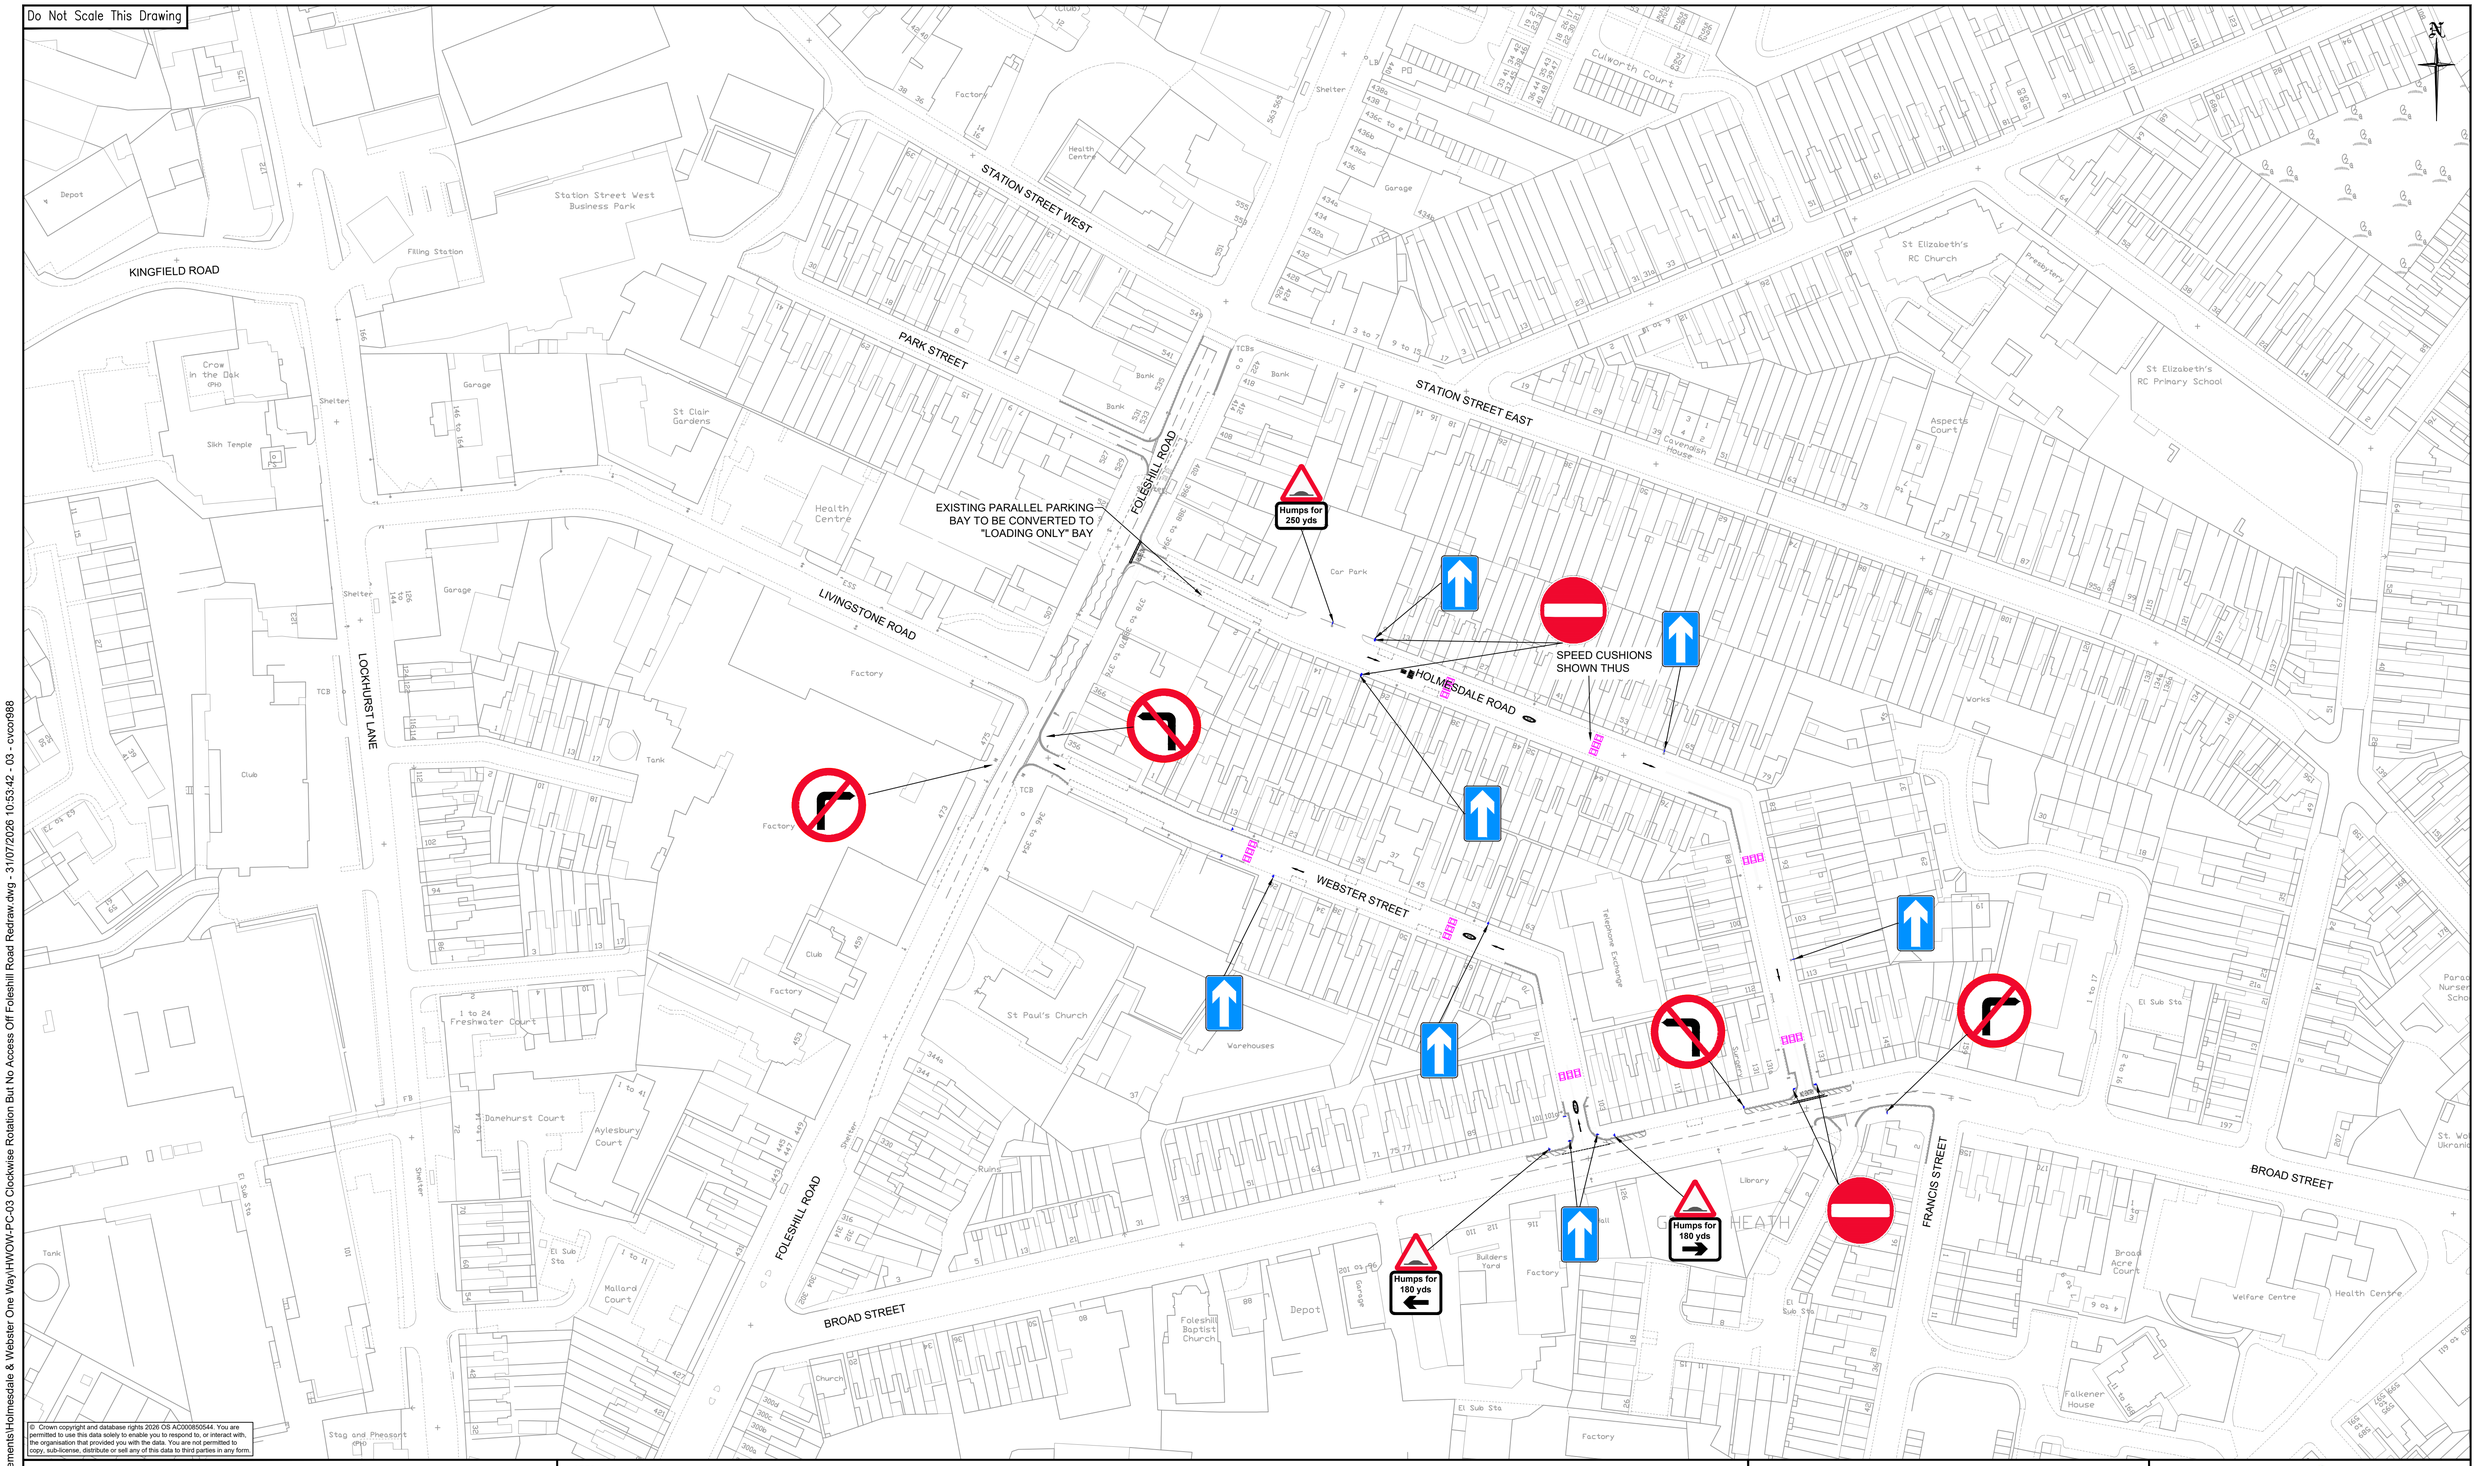

© Crown copyright and database rights 2026 OS AC000850544. You are permitted to use this data solely to enable you to respond to, or interact with, the organisation that provided you with the data. You are not permitted to copy, sub-license, distribute or sell any of this data to third parties in any form.

NOTES:
1. XXXXX

DRAFT

Rev.	Date	Description	Drawn	Checked	Approved
A	31/07/2026	MOVED SPEED HUMP	CJJ	Checked	Approved

Project Title:
FOLESHILL ROAD IMPROVEMENTS

Drawing Title:
HOLMESDALE & WEBSTER CLOCKWISE ROTATION BUT NO ACCESS OFF FOLESHILL ROAD

Coventry City Council
CITY SERVICES, TRANSPORT AND INNOVATION,
ENGINEERING DESIGN TEAM, FLOOR 8, ONE FRIARGATE, COVENTRY, CV1 2GN

Scale at A1:	Status:	
1:1000	INFORMATION	
Drawn: CJJ 31/07/26	Checked: SM XX/XX/XX	Approved: HK XX/XX/XX

Drawing Number: HWOW/03 Rev A

P:\CDD\CRST\Foleshill\Foleshill Road Improvements\Holmesdale & Webster One Way\HWOW-PC-03 Clockwise Rotation But No Access Off Foleshill Road Redraw.dwg - 31/07/2026 10:53:42 - 03 - cvcor988