
Do Not Scale This Drawing

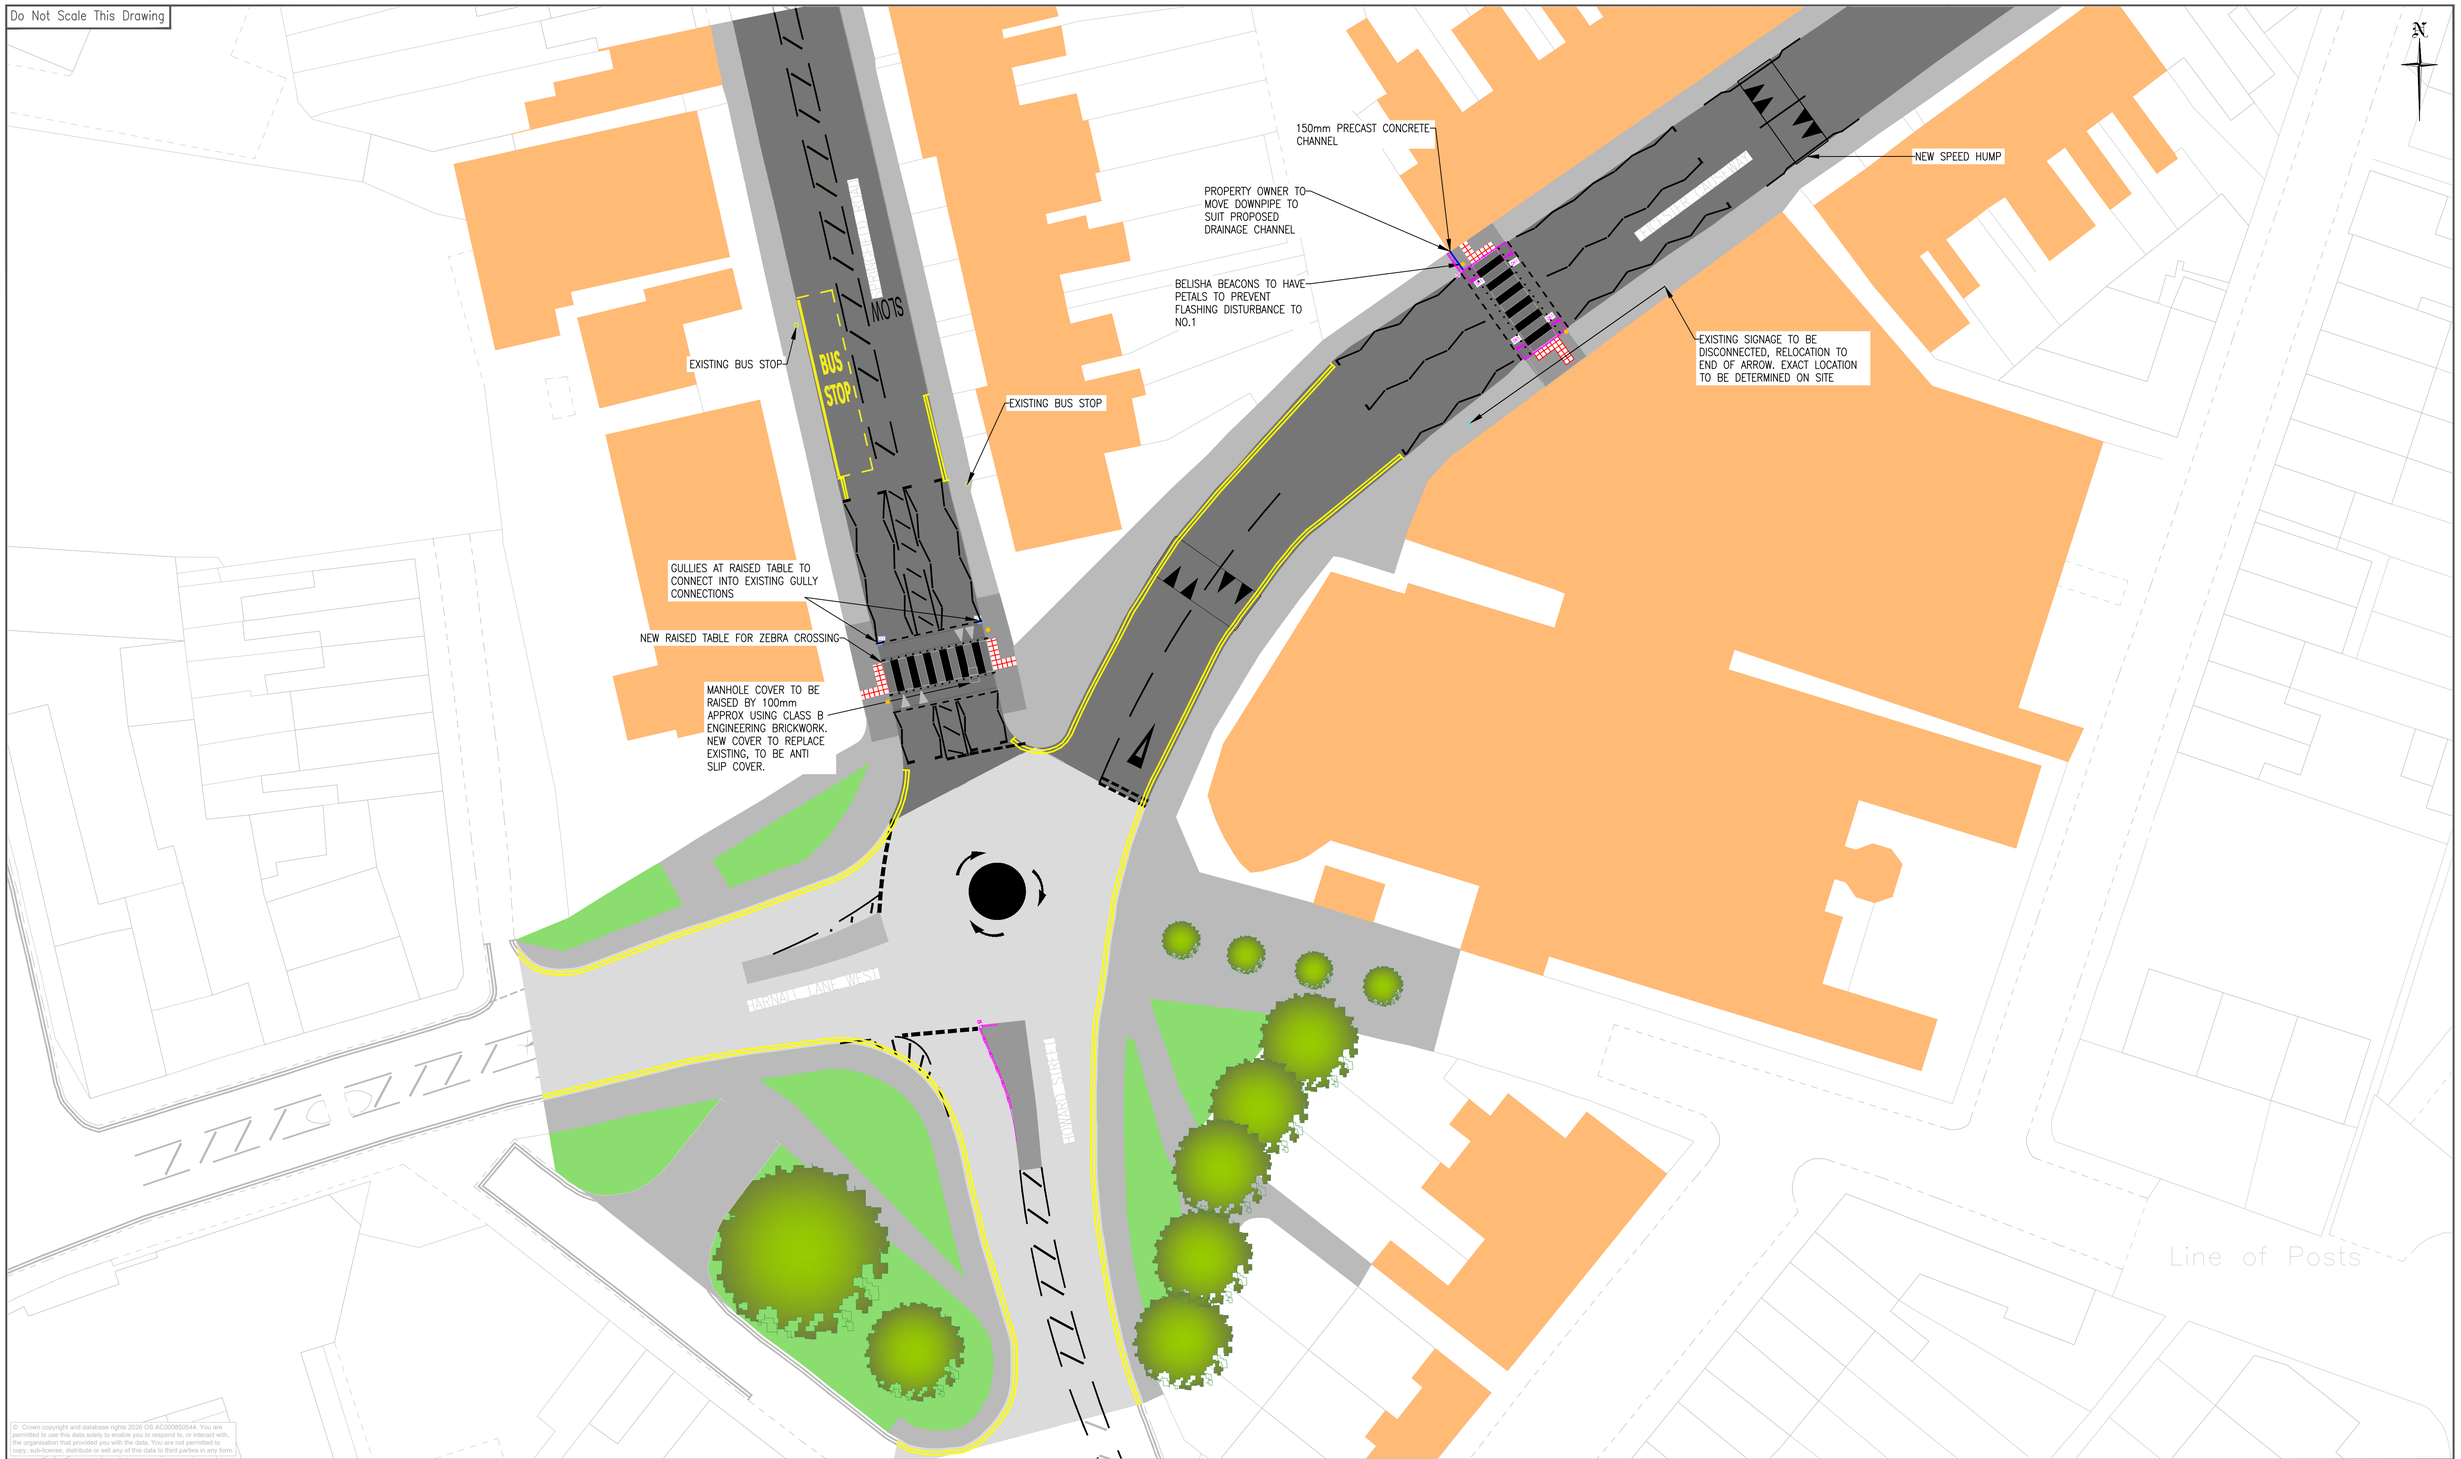

© Crown copyright and database rights 2020 OS AC000850544. You are permitted to use this data solely to enable you to respond to, or interact with, the organisation that provided you with the data. You are not permitted to copy, sub-license, distribute or sell any of this data to third parties in any form.

LEGEND:

- PROPOSED CARRIAGEWAY
- PROPOSED FOOTWAY
- PROPOSED ROAD MARKINGS
- TACTILE PAVING – CONTROLLED CROSSING
- EXISTING CARRIAGEWAY
- EXISTING FOOTWAY
- EXISTING HEDGES
- EXISTING VERGE
- EXISTING BUILDINGS
- EXISTING TREE
- NEW BELISHA BEACON

A	09/09/2026	Removal of kerb outside property	CJJ	SM	SM
–	13/08/2026	ORIGINAL	CJJ	SM	SM

Project Title:
LEICESTER CAUSEWAY AND SPRINGFIELD ROAD

Drawing Title:
GENERAL ARRANGEMENT

Coventry City Council

CITY SERVICES, TRANSPORT AND INNOVATION,
ENGINEERING DESIGN TEAM, FLOOR 8, ONE FRIARGATE, COVENTRY, CV1 2GN

Scale at A1:	Status:	
1:250	INFORMATION	
Drawn: CJJ 13/08/26	Checked: SM 13/08/26	Approved: SM 13/08/26

Drawing Number: SRZC/0001 Rev A

P:\CSD\Engineering Design\97.0 Springfield Road and Leicester Causeway\7.0 Design\1. Paper Files\SRZC_PC_0001 GENERAL ARRANGEMENT.dwg - 09/09/2026 10:16:17 - A1 Frame Landscape - cvcor988