
Do Not Scale This Drawing

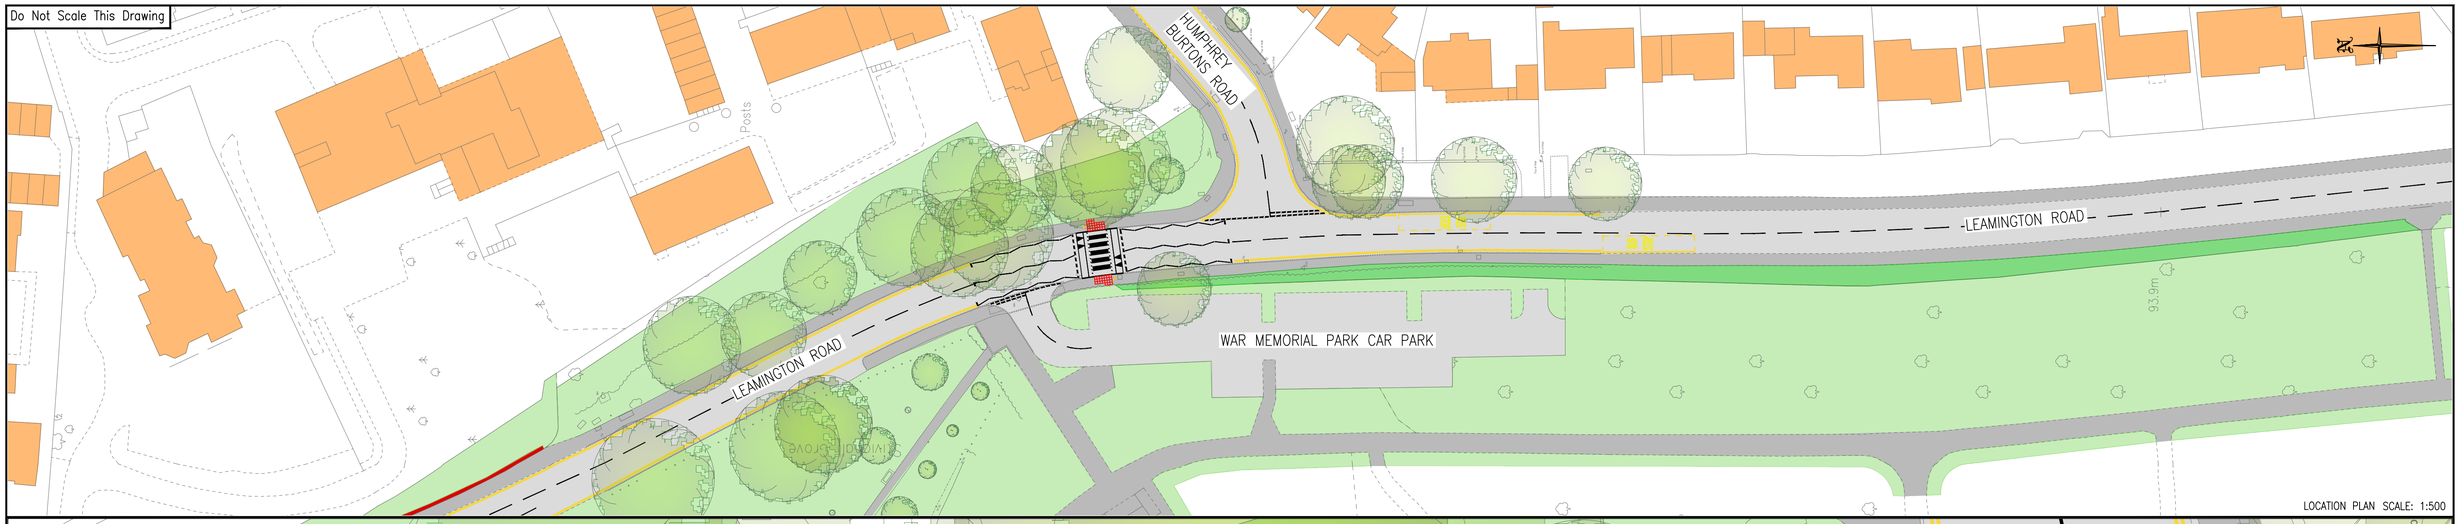

LOCATION PLAN SCALE: 1:500



© Crown copyright and database rights 2026 OS AC0000850544. You are permitted to use this data solely to enable you to respond to, or interact with, the organisation that provided you with the data. You are not permitted to copy, sub-license, distribute or sell any of this data to third parties in any form.

PLAN VIEW SCALE: 1:100

NOTES:
1. THIS DRAWING IS TO BE READ IN CONJUNCTION WITH ALL OTHER RELEVANT DRAWINGS. IN THE EVENT OF ANY CONFLICT BETWEEN SOURCES OF INFORMATION, CLARIFICATION SHALL BE OBTAINED PRIOR TO ANY FABRICATION, DETAILING, CONSTRUCTION OR ORDERING.
2. ALL MATERIALS ARE TO BE HANDLED AND INSTALLED STRICTLY IN ACCORDANCE WITH THE MANUFACTURER'S RECOMMENDATIONS AND ALL RELEVANT HEALTH AND SAFETY REGULATIONS. ALL WORKS ARE TO BE UNDERTAKEN WITH FULL REGARD TO ALL HEALTH AND SAFETY ISSUES.
3. THE CONTRACTOR SHALL CHECK ALL WORKS UNDERTAKEN ON SITE AS THEY PROGRESS FOR COMPLIANCE WITH THE SPECIFICATION AND DRAWINGS. ANY NON-COMPLIANT WORKS TO BE MADE SAFE IMMEDIATELY.
4. ALL DIMENSIONS ARE TO BE CONFIRMED ON SITE. SETTING OUT INFORMATION TO BE CHECKED AGAINST EXISTING LEVELS AT TIE-IN POINTS.
5. SERVICES/ SERVICE COVERS AFFECTED BY THE WORKS ARE TO HAVE FRAME AND COVER RESET TO THE PROPOSED FINISHED LEVELS OR DIVERTED CLEAR OF THE PROPOSED WORKS. THE MINIMUM COVER FOR EACH SERVICE IS TO BE AS PER THE RELEVANT STATUTORY AUTHORITY'S REQUIREMENTS.
6. ALL WORKS ARE TO BE CARRIED OUT IN ACCORDANCE WITH THE MANUAL OF CONTRACT DOCUMENTS FOR HIGHWAY WORKS (MCHW) SPECIFICATION OF HIGHWAY WORKS (SHW).
7. ITEMS NOT LABELLED ARE TO REMAIN IN-SITU.
8. IN AREAS WHERE THE EXISTING CARRIAGEWAY IS TO BE RESURFACED THE ROAD MARKINGS HAVE BEEN REMOVED FOR CLARITY.
9. ALL WORKS AFFECTING STATUTORY UNDERTAKERS PLANT INCLUDING COVERS, TO BE COMPLETED IN ACCORDANCE WITH THE STATUTORY UNDERTAKERS REQUIREMENTS.
10. ALL DIMENSIONS IN METRES UNLESS OTHERWISE STATED.

LEGEND:
- PROPOSED BELISHA BEACONS
- PROPOSED KERBS
- PROPOSED ROAD MARKINGS
- TACTILE PAVING – CONTROLLED CROSSING
- EXISTING CARRIAGEWAY
- EXISTING FOOTWAY
- EXISTING HEDGES
- EXISTING VERGE
- EXISTING BUILDINGS
- EXISTING WALL
- EXISTING TREE

Rev.	Date	Description	Drawn	Checked	Approved
A	08/10/2026	ADDITIONAL MEASUREMENTS	JM	RF	MO'C
–	17/09/2026	ORIGINAL	JM	RF	MO'C

Project Title:
LEAMINGTON ROAD
RAISED ZEBRA CROSSING

Drawing Title:
GENERAL ARRANGEMENT LAYOUT

Coventry City Council
CITY SERVICES, TRANSPORT AND INNOVATION,
ENGINEERING DESIGN TEAM, FLOOR 8, ONE FRIARGATE, COVENTRY, CV1 2GN

Scale at A1:	Status:	
AS SHOWN	CONSTRUCTION	
Drawn: JM 08/10/26	Checked: RF 08/10/26	Approved: MO'C 08/10/26
Drawing Number: LRZC/0100		Rev A

P:\CSD\Engineering Design\85.0 Leamington Road Zebra ATF5\7.0 Design\1. Paper Files\Construction Pack\LRZC-PC-0100-REV A GENERAL ARRANGEMENT.dwg - 08/10/2026 09:30:09 - LRZC-0100 - cvjac766