

Do Not Scale This Drawing

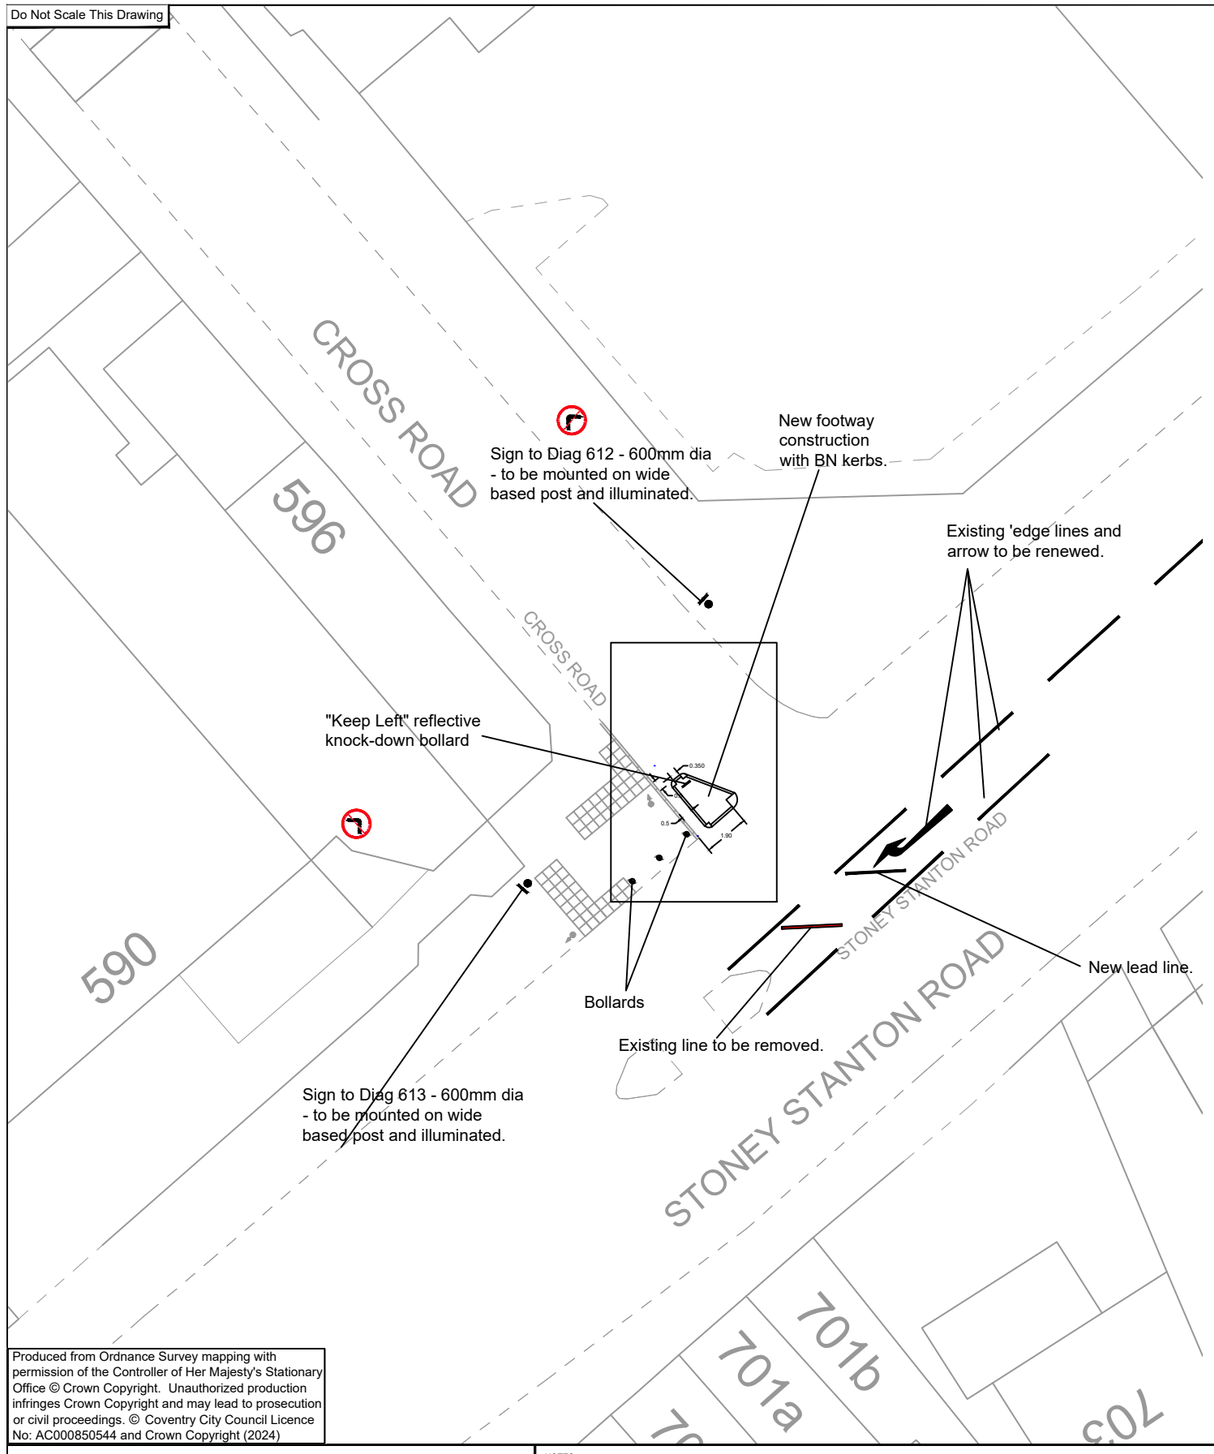

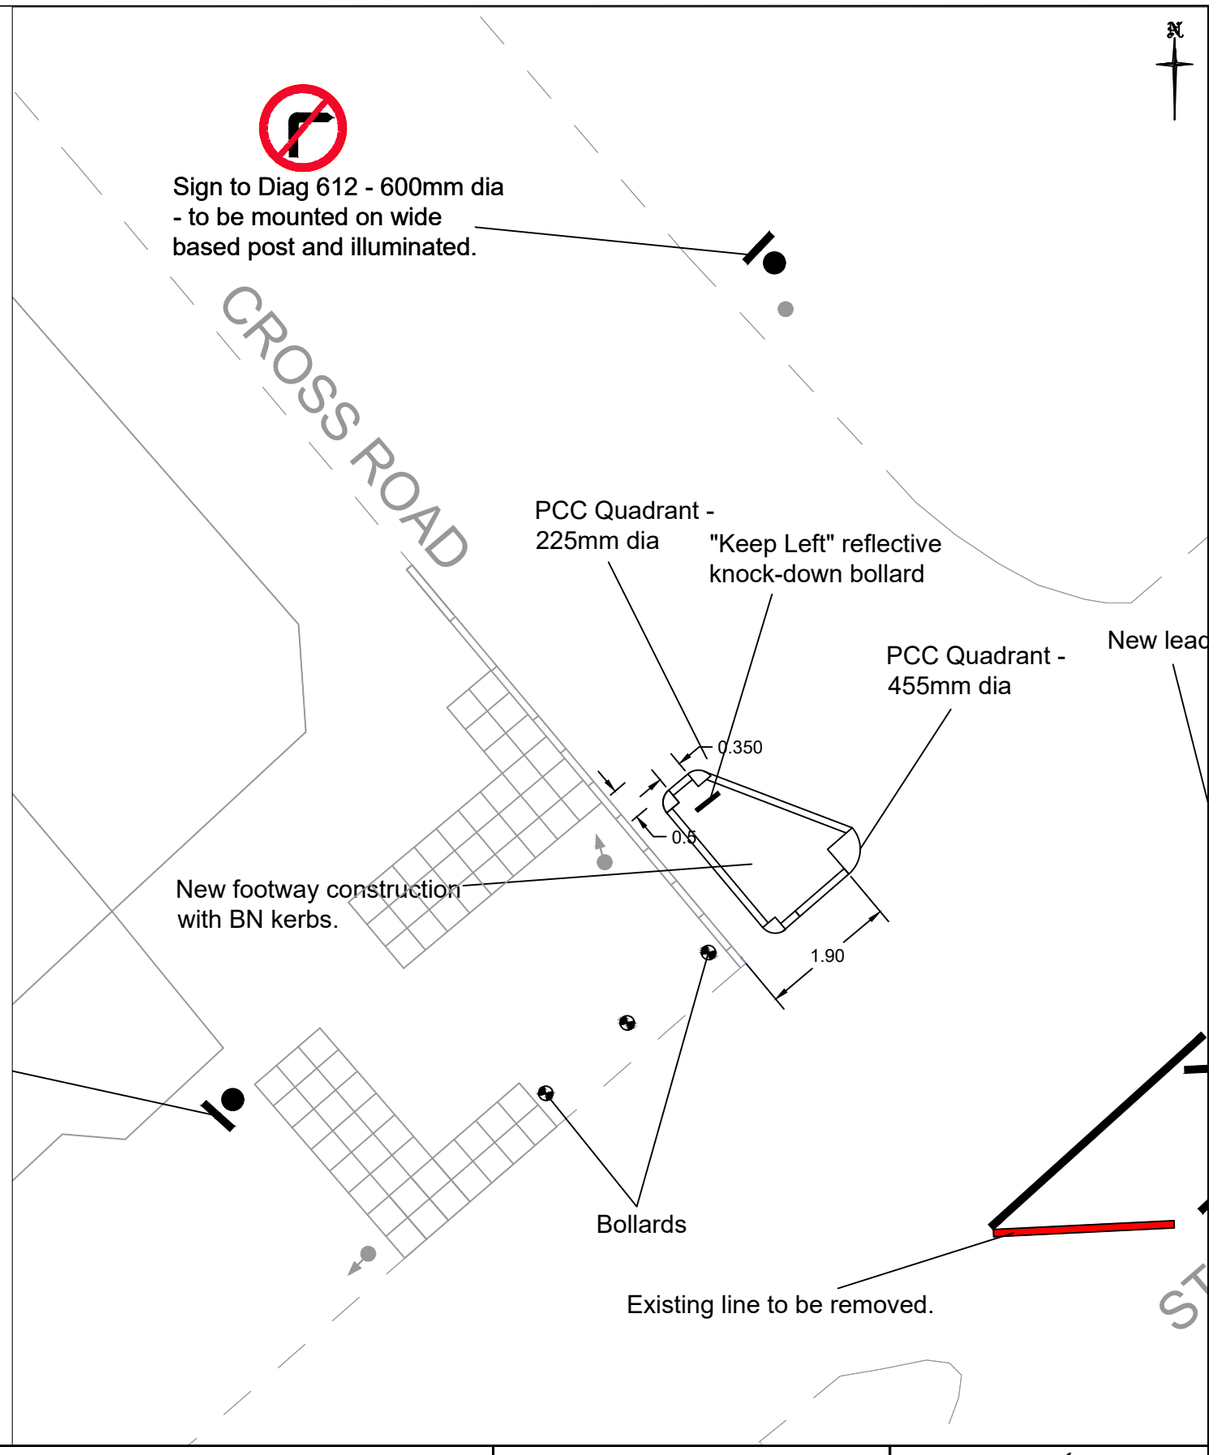

Produced from Ordnance Survey mapping with permission of the Controller of Her Majesty's Stationary Office © Crown Copyright. Unauthorized production infringes Crown Copyright and may lead to prosecution or civil proceedings. © Coventry City Council Licence No: AC000850544 and Crown Copyright (2024)

Rev.	Date	Description	Drawn	Checked	Approved

NOTES:
1. XXXXX

Bollard at 1.5 to 1.8m centres

Project Title:
Coventry City Council
Traffic Management 2025/26

Drawing Title:
STONEY STANTON ROAD
CROSS ROAD JUNCTION
NEW ROAD SIGNS

Coventry City Council
PLACE DIRECTORATE, TRANSPORT AND INFRASTRUCTURE, TRAFFIC MANAGEMENT, FLOOR 8, ONE FRIARGATE, COVENTRY, CV1 2GN
TEL: 024 7683 4333 FAX: 024 7683 1324

Scale at A1:	Status:		
NTS	FINAL		
Drawn:	Checked:	Approved:	
AD 14/08/2025	SD 14/08/2025	HB 15/10/2026	
Drawing Number:			Rev
LNIP25-26-10-02			-