
Do Not Scale This Drawing

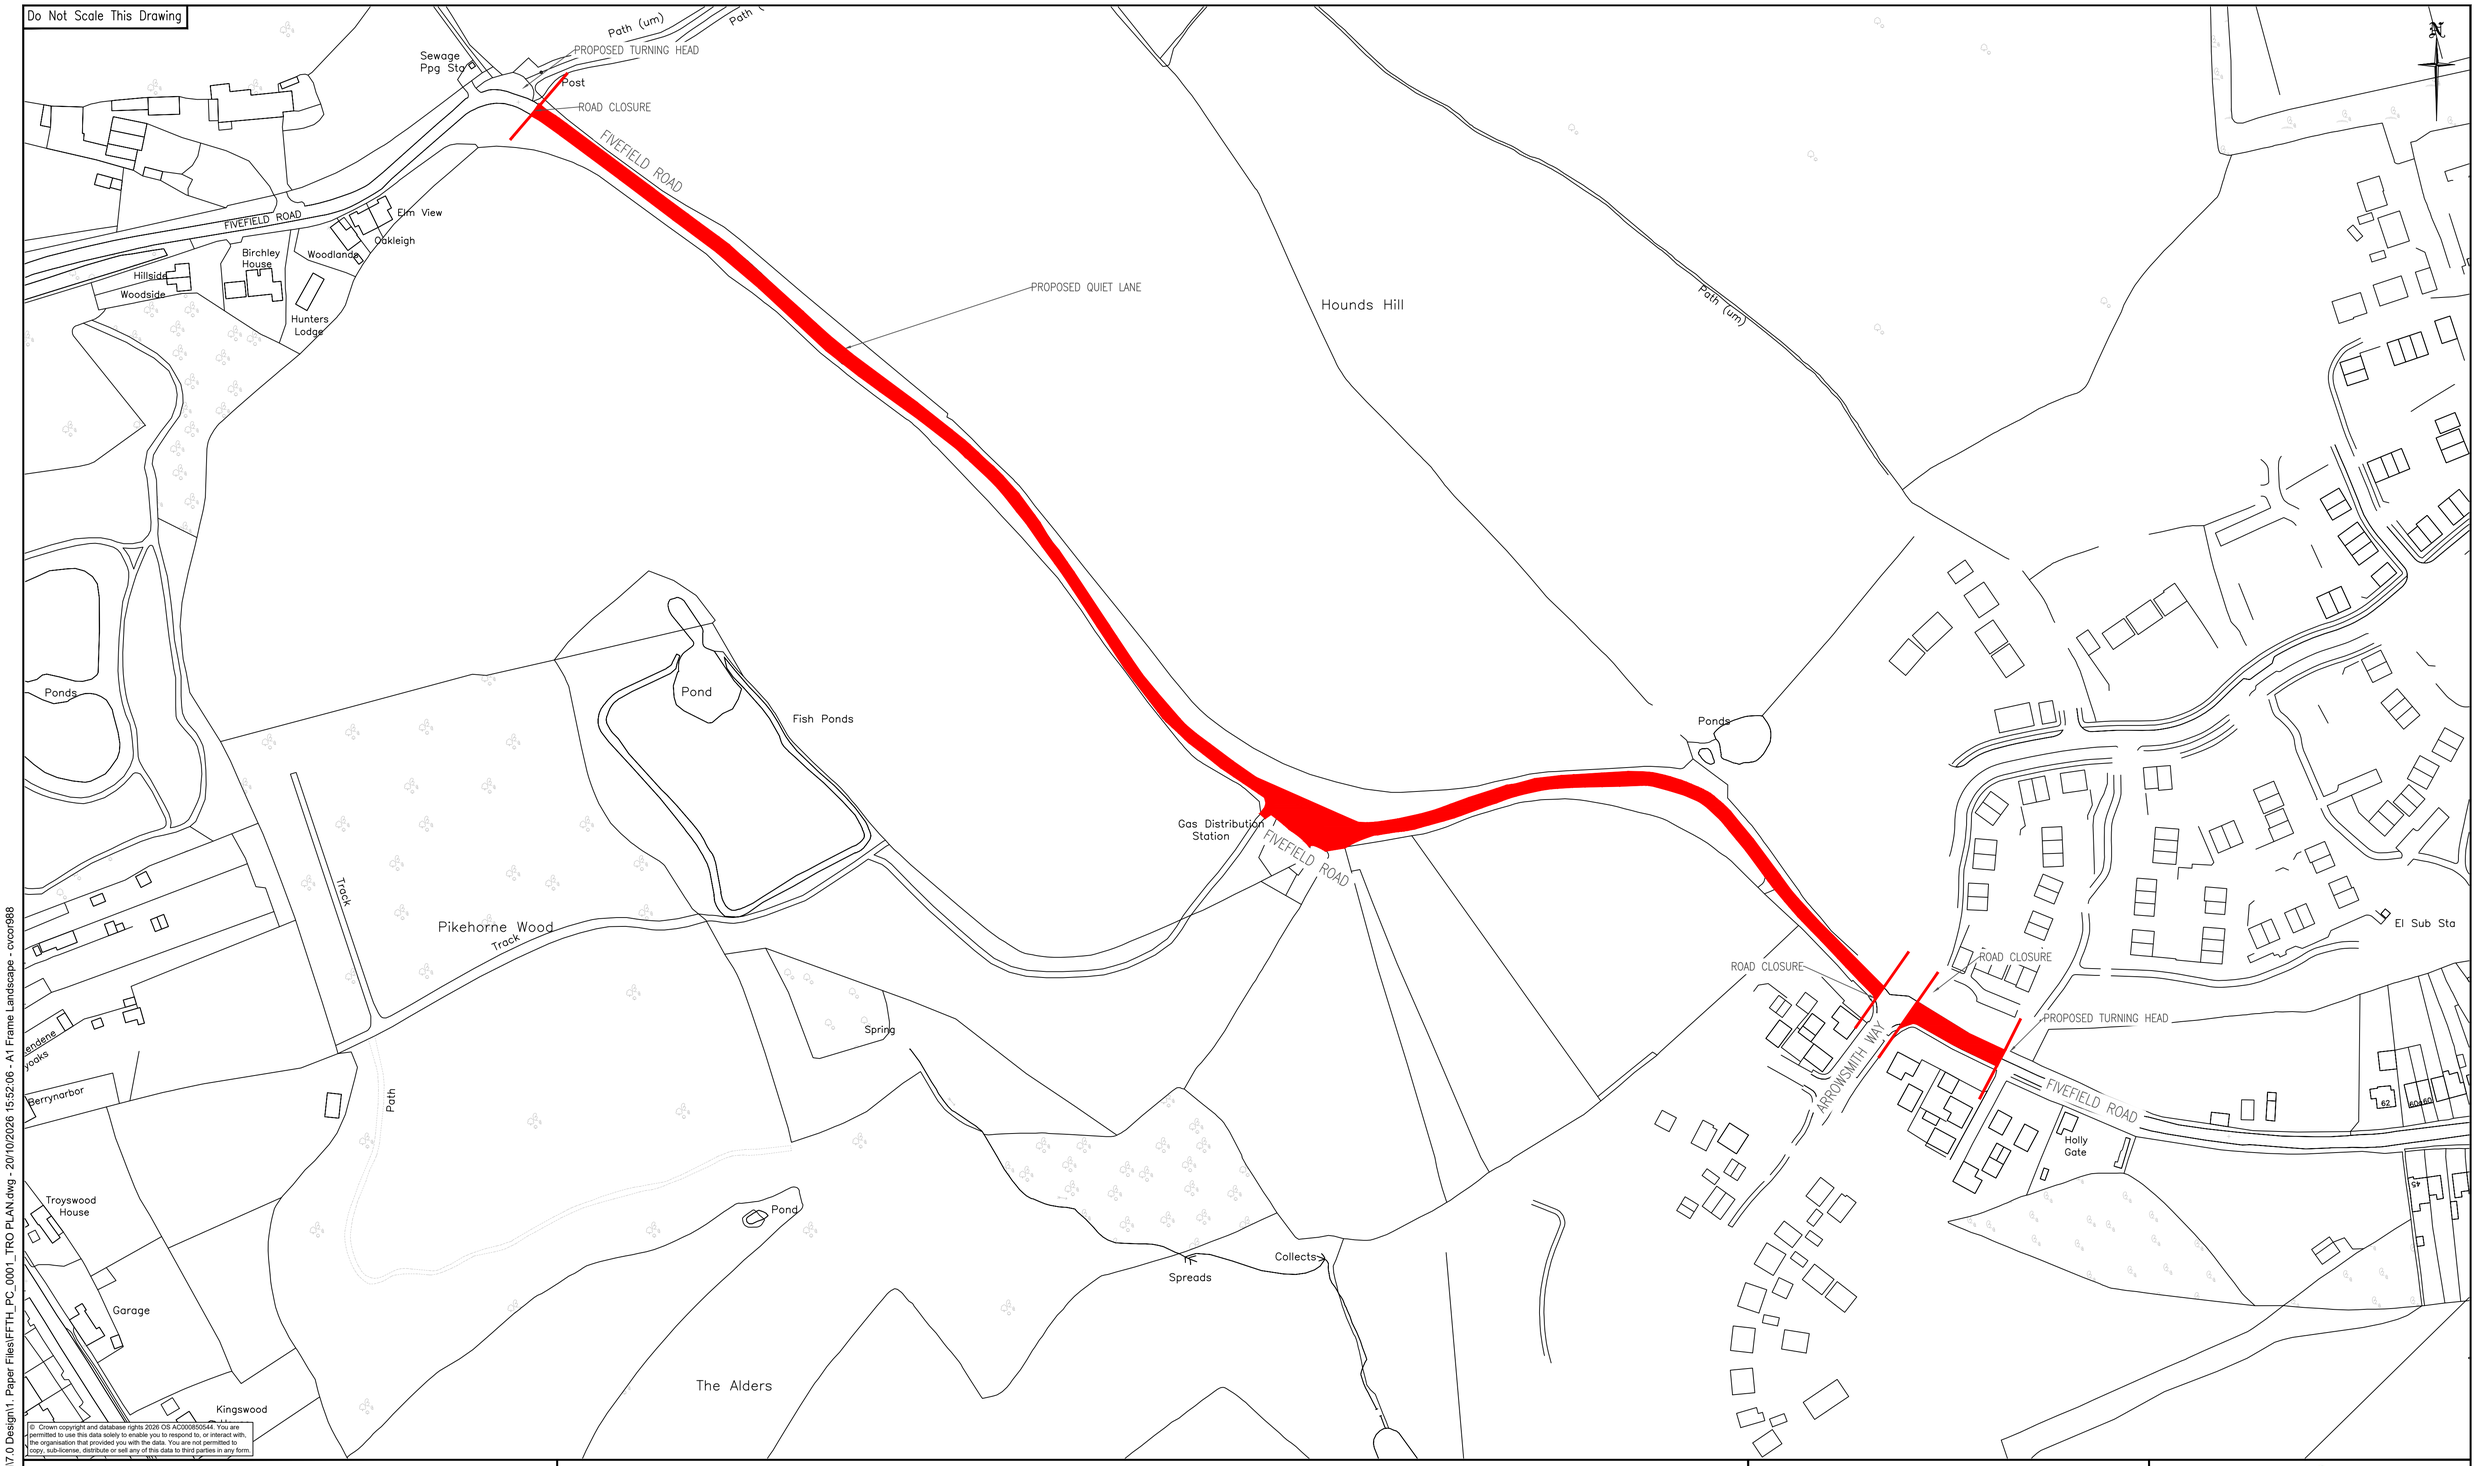

© Crown copyright and database rights 2026 OS AC0000850544. You are permitted to use this data solely to enable you to respond to, or interact with, the organisation that provided you with the data. You are not permitted to copy, sub-license, distribute or sell any of this data to third parties in any form.

SECTION OF ROAD SUBJECT TO PROHIBITION OF VEHICLES

Rev.	Date	Description	Drawn	Checked	Approved
A	20/10/2026	UPDATED RED LINE	CJJ	XX	XX
–	16/09/2026	ORIGINAL	CJJ	RF	DK

Project Title:
FIVEFIELD ROAD

Drawing Title:
FIVEFIELD ROAD TRO PLAN

Coventry City Council

CITY SERVICES, TRANSPORT AND INNOVATION,
ENGINEERING DESIGN TEAM, FLOOR 8, ONE FRIARGATE, COVENTRY, CV1 2GN

Scale at A1:	Status:	
NTS	INFORMATION	
Drawn: CJJ 16/09/26	Checked: RF 16/09/26	Approved: DK 16/09/26
Drawing Number: FFTH/0001		Rev A

P:\CSD\Engineering Design\92.0 Fivefield Road\7.0 Design\1. Paper Files\FFTH_PC_0001_TRO PLAN.dwg - 20/10/2026 15:52.06 - A1 Frame Landscape - cvcor988